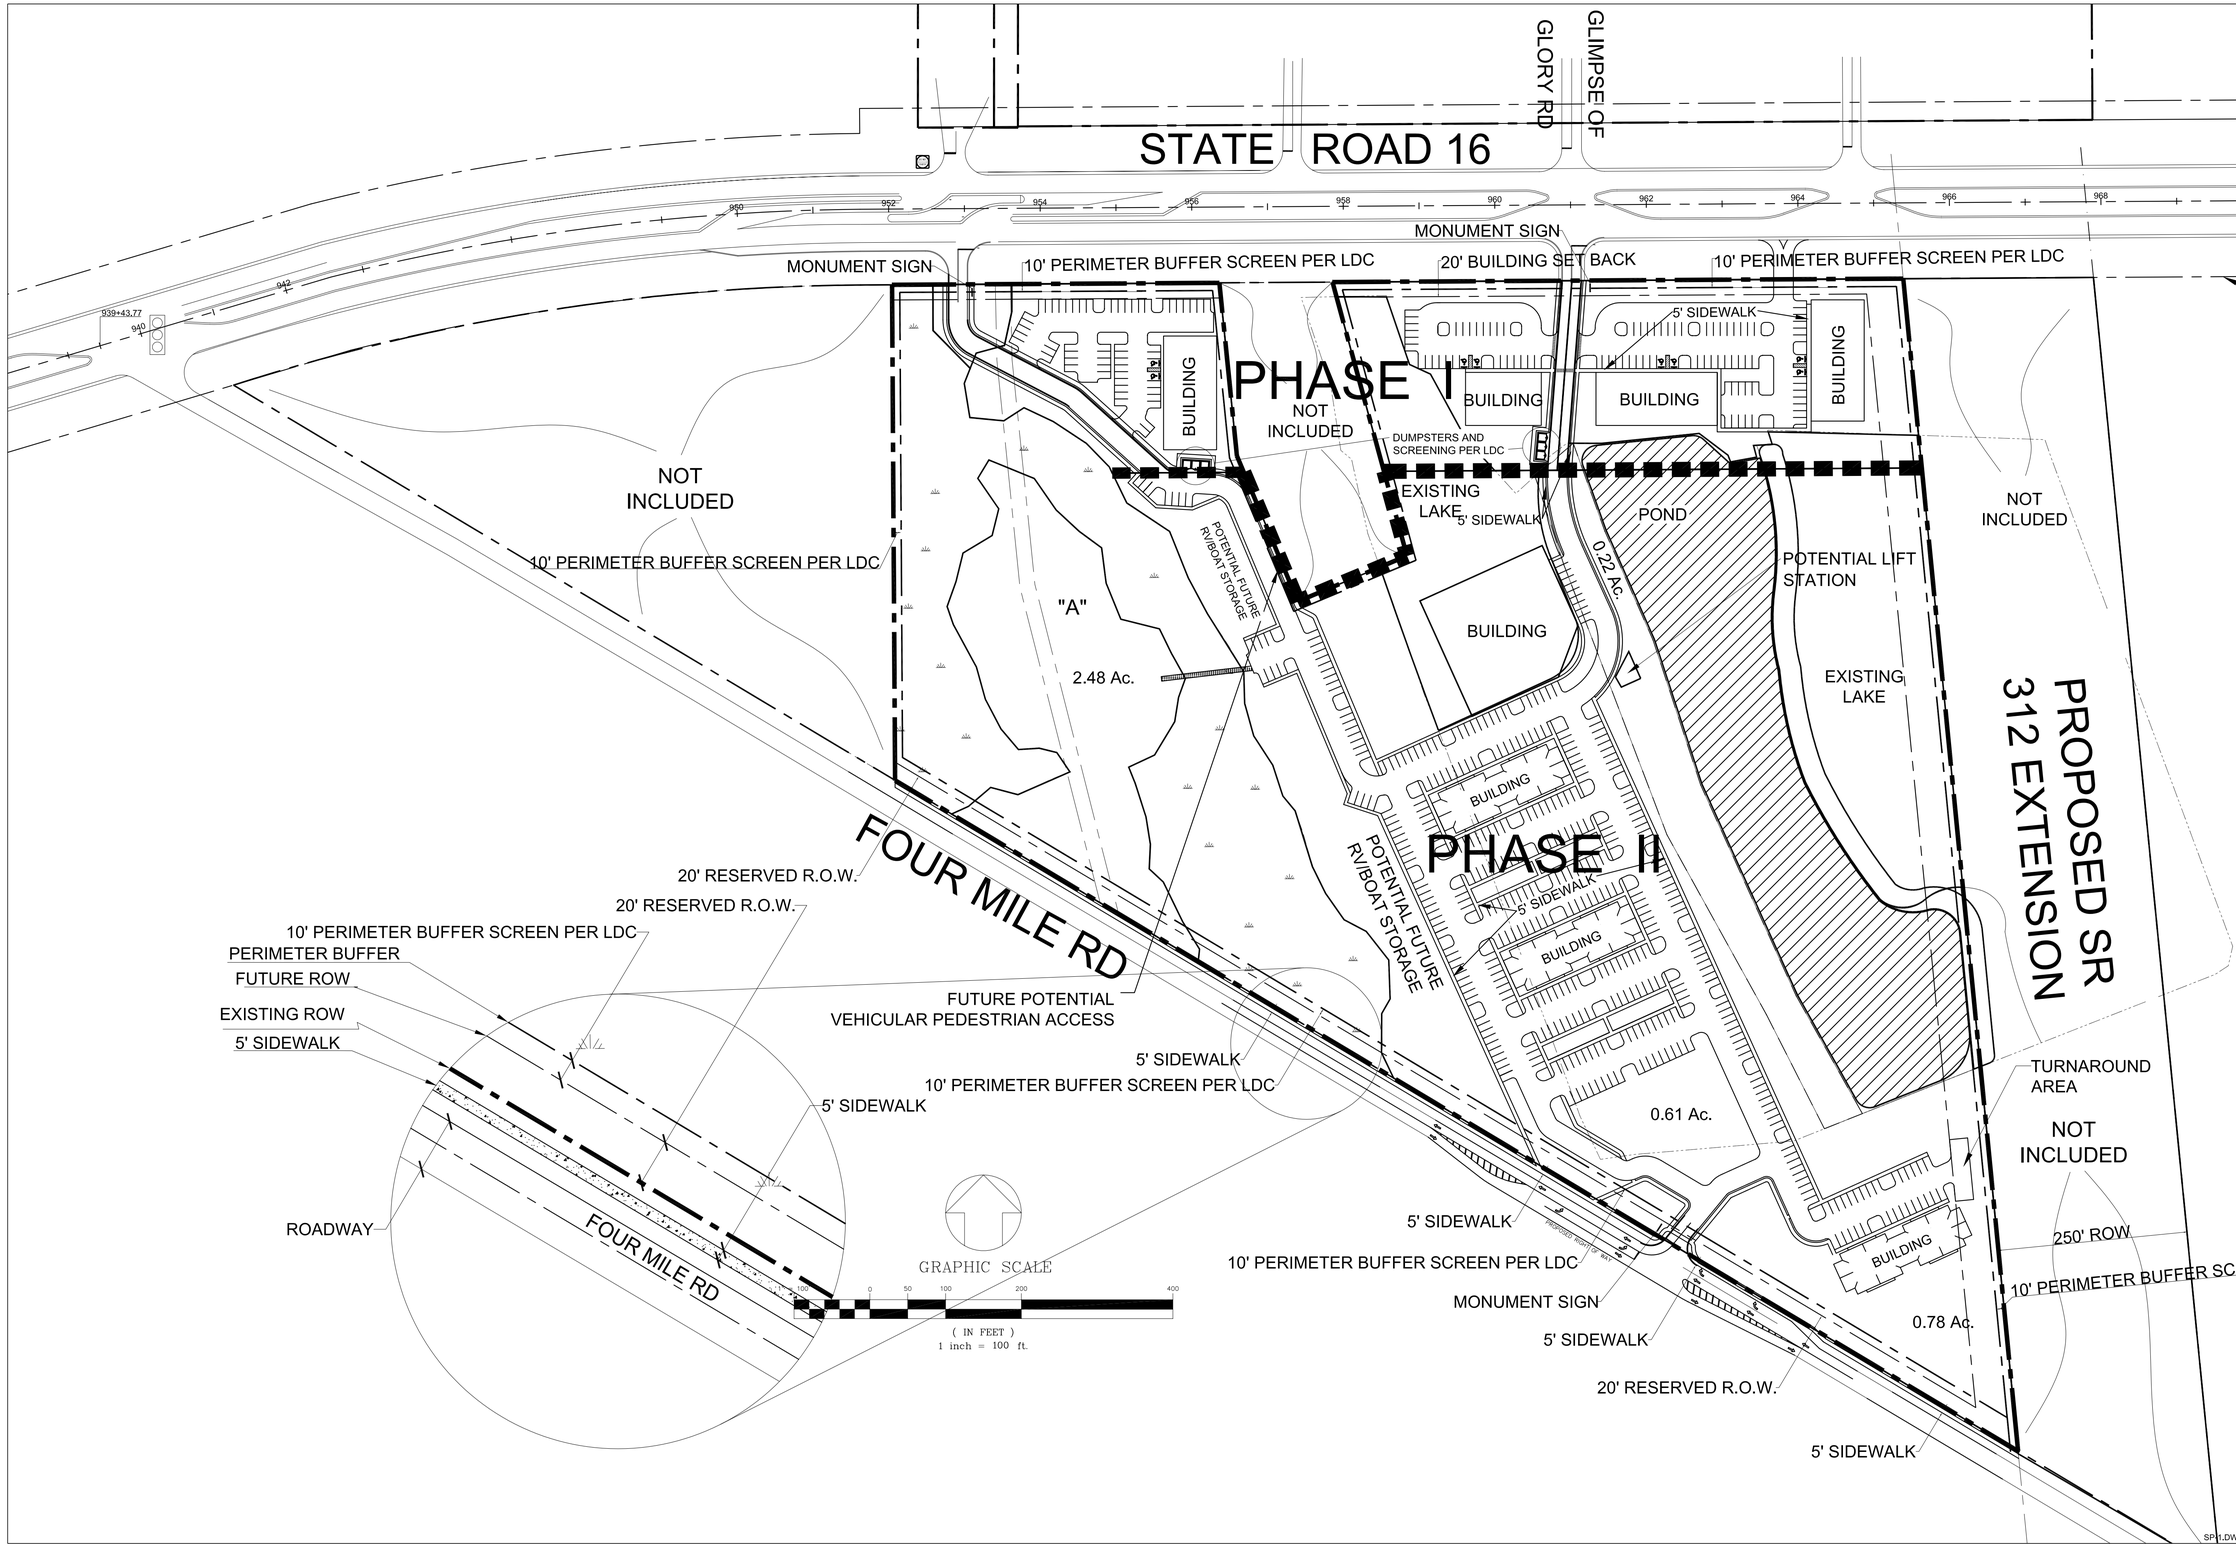

REGISTERED ENGINEER
K.M. DAVENPORT
FL #48894

REVISIONS			
NO.	DATE	DESCRIPTION	BY

SCALE: 1" = 50'
DESIGNED BY: KMD
DRAWN BY: SSB
CHECKED BY:

MARKETING SITE PLAN

CONSTRUCTION PLANS FOR
FERBER
STATE ROAD 16
St JOHNS COUNTY, FLORIDA

DO NOT SCALE THIS DRAWING – DIMENSIONS AND NOTES TAKE PREFERENCE

NORTH BEACH ENGINEERING INC.
CONSULTING ENGINEERS - CERT. OF AUTH. #7167
3614 I-14 ST. JOHNS BLUFF RD. S.
JACKSONVILLE, FLORIDA 32224
(904) 493-4500
2202 NW 13TH STREET
GAINESVILLE, FLORIDA 32609
(352) 371-2741

DRAWING
SP-1
1 OF 1

DATE:
OCTOBER 7, 2005

PROJECT NO.:
11189

SP-1.DWG

RELEASED FOR CONSTRUCTION BY

NOT